

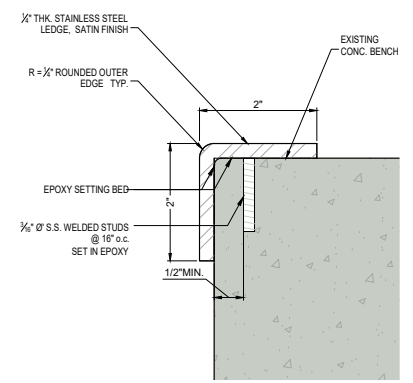
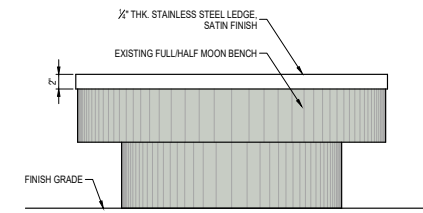


- QUANTITY:
FULL MOON BENCHES: 4
HALF MOON BENCHES: 6
- DESCRIPTION:
1. ADD STAINLESS STEEL LEDGE FLUSH WITH THE S.S. SURFACE TO THE EXISTING LITTLE TOKYO FULL MOON BENCHES AND HALF MOON BENCHES ALONG EAST SIDE OF CENTRAL AVENUE BETWEEN 1ST STREET AND 2ND STREET.
2. CLEAN SURFACE OF OIL, GREASE, DUST, DIRT OR FOREIGN MATTER, ETCH EXISTING SURFACES WITH LIGHT DUTY CONCRETE CLEANER, COMPLETELY REMOVE ALL PAINT, DUST AND LATENT MATERIAL.
3. PATCH AND FILL IN ALL SPALLED CONCRETE SURFACES WITH COLOR MATCHING CEMENT MORTAR, SMOOTH OUT TO MATCH EXISTING SURFACES AND CURVATURE.
4. APPLY CONCRETE SOLID COLOR SEALER OR CONCRETE SOLID COLOR STAIN ACCORDING TO MANUFACTURER'S SPECIFICATIONS. SHERWIN-WILLIAMS H&C CONCRETE SEALER SOLID COLOR OR H&C CONCRETE STAIN SOLID COLOR OR APPROVED EQUIVALENT.
5. APPLY ANTI-GRAFFITI COATING, WATER BASED, CLEAR, NON-SACRIFICIAL FILM FORMING, NON-GLOSSY, NON-DARKENING, NON-YELLOWING, NON-FLAMMABLE, NON-TOXIC, COATING WHICH WILL RESIST PENETRATION OF GRAFFITI FROM SPRAY PAINT, LIQUID SHOE POLISH, LIPSTICK AND MARKERS, OILS AND GREASE, PERMASHIELD (PERMANENT COATING) AS MANUFACTURED BY MONOPOLE INC., OR GCP-1000 AS MANUFACTURED BY GENESIS COATINGS, INC., OR APPROVED EQUIVALENT, CONFORMING TO REQUIREMENTS OF SCAQMD RULE 1113.

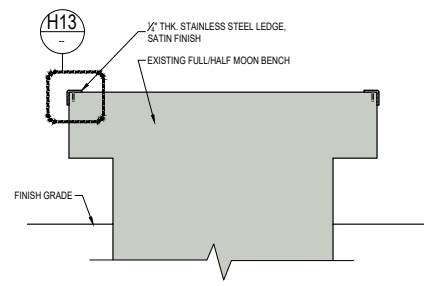

H9	GENERAL NOTES	H13	STAINLESS STEEL LEDGE DETAIL TYP
SCALE:		SCALE: 1'-0"=1'-0"	

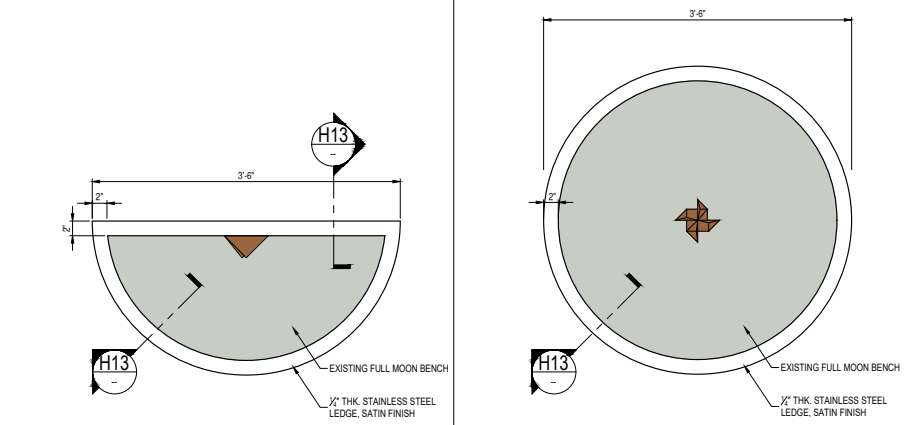

B1	HALF MOON BENCH - PLAN	B5	FULL MOON BENCH - PLAN	B9	BENCH TYPICAL SECTION	B13	BENCH ELEVATION
SCALE: 1 1/2"=1'-0"		SCALE: 1 1/2"=1'-0"		SCALE: 1 1/2"=1'-0"		SCALE: 1 1/2"=1'-0"	

THE PREPARATION OF THIS DRAWING HAS BEEN FINANCED IN PART THROUGH A GRANT FROM THE U.S. DEPARTMENT OF TRANSPORTATION, FEDERAL TRANSIT ADMINISTRATION (FTA), UNDER THE FEDERAL TRANSIT ACT OF 1964, AS AMENDED, AND IN PART BY THE TAXES OF THE CITIZENS OF LOS ANGELES COUNTY AND OF THE STATE OF CALIFORNIA.

REV	DATE	BY	APP	REG NO	EXPIRES	SEAL HOLDER	DESCRIPTION

DESIGNED BY: T. TANAKA
DRAWN BY: K. EGAMI
CHECKED BY: Y. KIKUCHI
IN CHARGE: M. FUKUHARA
DATE: 05/29/18

REGISTERED ARCHITECT
LOS ANGELES
NO. C11825
EX. 11-30-18
STATE OF CALIFORNIA

TED TOKIO TANAKA ARCHITECTS
11307 HINDRY AVE, SUITE C
LOS ANGELES, CA 90045
TEL: 310-484-1800

Los Angeles County
Metropolitan Transportation Authority

1ST/CENTRAL STATION IMPROVEMENT
SEGMENT 5
CENTRAL AVENUE
LITTLE TOKYO BENCHES RENOVATION

CONTRACT NO: AE11938
DRAWING NO: A-5401
REV: 0
SCALE: AS NOTED
SHEET NO:

CITY OF LOS ANGELES
DEPARTMENT OF PUBLIC WORKS
GARY LEE MOORE, P.E. CITY ENGINEER

APPROVALS: DATE BY:

DESIGNED BY: DATE:
DRAWN BY: DATE:
CHECKED BY: DATE:
IN CHARGE: DATE:

PROJECT: 1ST/CENTRAL STATION IMPROVEMENT
ADDRESS:

ENGINEERING
CITY OF LOS ANGELES

INDEX NO.

SHEET OF SHEETS

A-5401